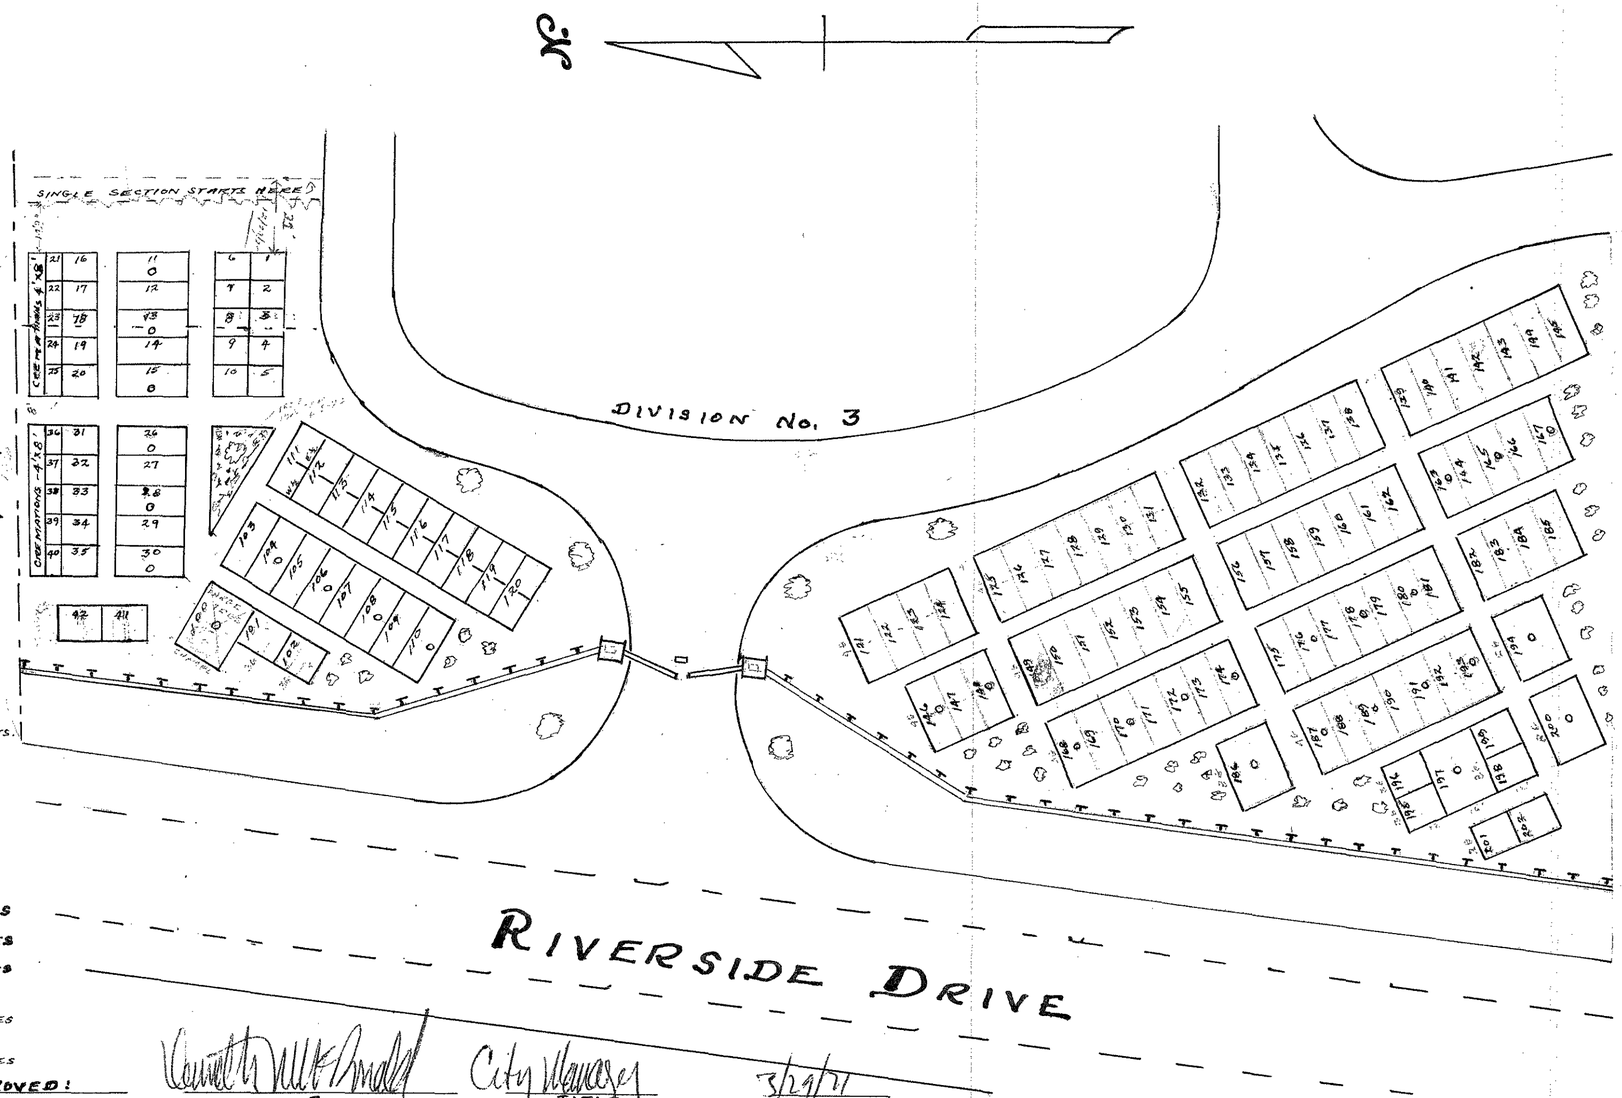

LENGHT OF FENCE - N. SIDE 165'
LENGHT OF FENCE - S. SIDE 250'
GATE - N. SIDE 17'
GATE - S. SIDE 17'
TOTAL 449'
2 - 3'X3' GATE POSTS 6'
GRAND TOTAL 455'

11-9-71 - NOTE: LOT NOS. 42 THRU 99 ARE RESERVED FOR FUTURE USE.

LOTS MARKED WITH "O" ARE MONUMENT LOTS.

NORTH SIDE

4 - 3 GRAVE LOTS = 12 GRAVES
28 - 4 GRAVE LOTS = 112 GRAVES
1 - 8 GRAVE LOTS = 8 GRAVES
TOTAL GRAVES 132

20 - 2 GRAVE LOTS = 40 GRAVES
TOTAL 172 GRAVES
11-15-71

10 - 2 GRAVE CREMATION LOTS 20 GRAVES
192

APPROVED: [signature] By City Manager TITLE 3/29/71 DATE

- PROPOSED -
PART 1 OF
DIVISION NO. 1
RIVERSIDE CEMETERY

DRAWN BY: R.O. MARSHALL, SUPT.
DATE: MARCH 18, 1971
SCALE: 1" = 30'

EST. INCOME - LOT SALES
570 GRAVES = 40 SQ FT. P/GRAVE @ $3.50 P/SQ FT.
$79,800.00

TOTAL LOTS - 8-20-71 101
MONUMENTS MAY BE PLACED ON LOTS MARKED - O

SOUTH SIDE

6 - 3 GRAVE LOTS = 18 GRAVES
72 - 4 GRAVE LOTS = 288 GRAVES
4 - 8 GRAVE LOTS = 32 GRAVES
TOTAL GRAVES = 338

TOTAL GRAVES - NORTH SIDE = 132
TOTAL GRAVES - SOUTH SIDE = 338
GRAND TOTAL = 570

DWG. F