CITY OF PAINESVILLE

RIVERSIDE CEMETERY BLOCK 2

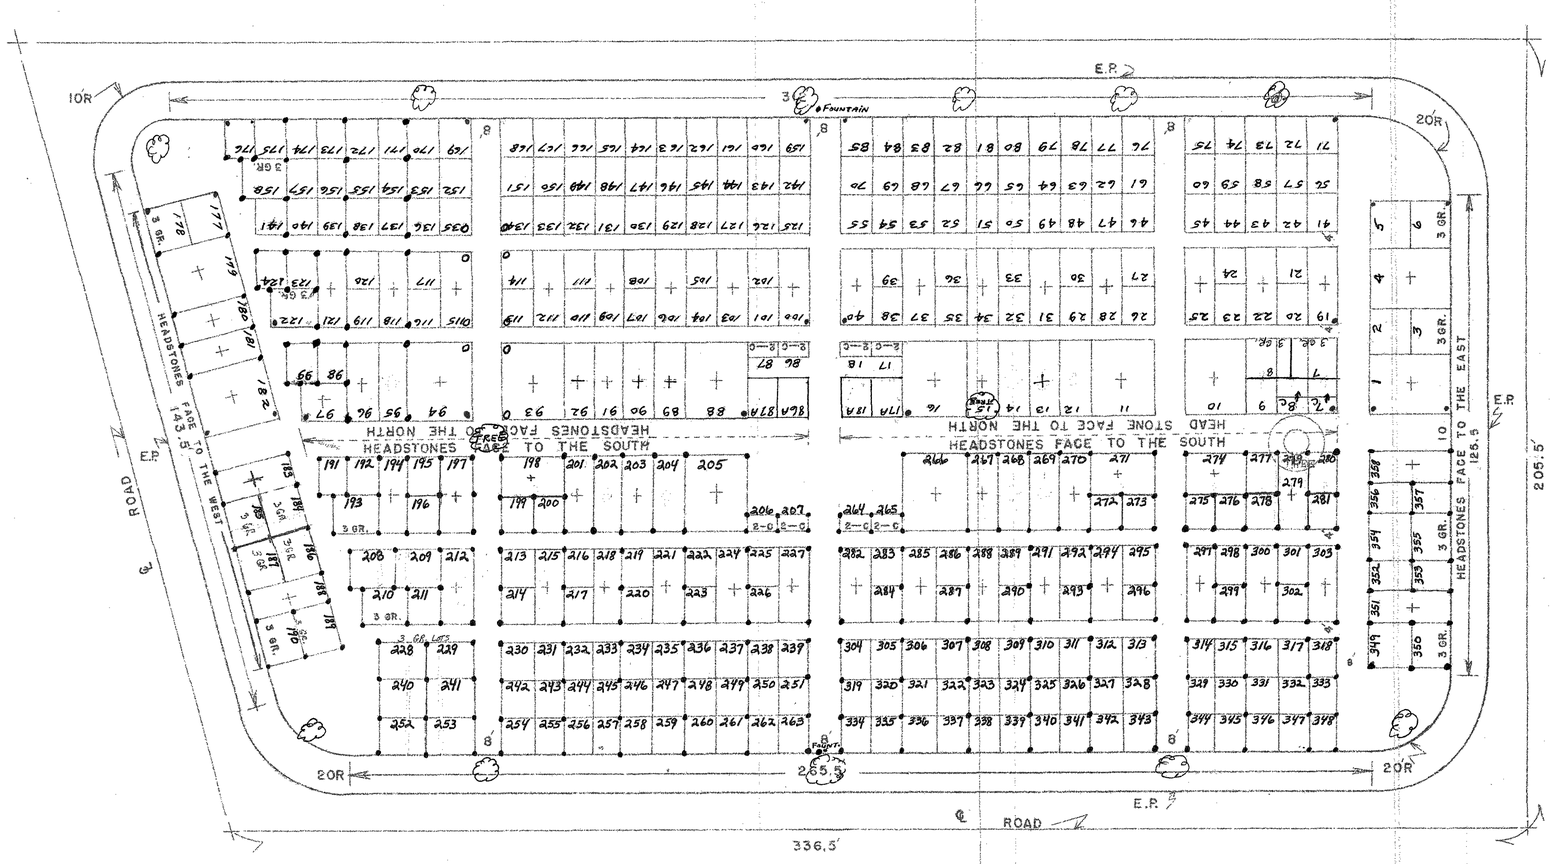

N

APPROVALS

PAINESVILLE CITY ENGR./SERVICE DIRECTOR

ARTHUR W BERGER — 5/21/79

PAINESVILLE CITY MANAGER

LESTER N NERO — 5/21/79

NOTES

HEADSTONES —— SLANT, HICKEY, FLUSH OR FLUSH BRONZE MAY BE USED ON ANY LOT IN THIS BLOCK

MONUMENTS —— MAY BE PLACED ON LOTS MARKED WATH "+", OR BY SPECIAL PERMISSION FROM THE SUPERINTENDENT OF CEMETERIES.

STONE SIZES & GROUND RULES —— WILL COMPLY WITH REGULATIONS GOVERNING THE OTHER BLOCKS IN RIVERSIDE CEMETERY.

GRAVE SIZES —— ARE 4X10 EXCEPT CREMATION LOTS WHICH ARE 4X8.

PLOT DESIGN & REVISED BY: R. O. MARSHALL,
SUPT. OF CEMETERIES
APRIL 6, 1979

242	— 2 GRAVE LOTS	=	484	GRAVES
16	— 3 GRAVE LOTS	=	48	GRAVES
58	— 4 GRAVE LOTS	=	232	GRAVES
20	— 8 GRAVE LOTS	=	160	GRAVES
8	— CREMATION LOTS	=	16	GRAVES

NORTH HALF OF BLOCK - NUMBERED 1 THRU 182 (LOTS) 6/5/79 - R.O.M.
SOUTH HALF OPENED JULY 1988

RED ● - ALUMINUM CORNERS - INSTALLED - SEPT. 79.
GREEN ◎ - ALUMINUM COR. - INSTALLED - NOV. 79
BLACK ● - WHITE PLASTIC - " - NOV. 79

MASTER COPY - KEEP IN MAP DRAWER.

CITY OF PAINESVILLE
ENGINEERING DEPARTMENT

DRAWN BY: Mohammad — SCALE 1" = 20'

DATE: 4/23/79 — REVISED NUMBER:

DRAWN BY: HILL — DATE: 11-13-78 — NO. 49-75